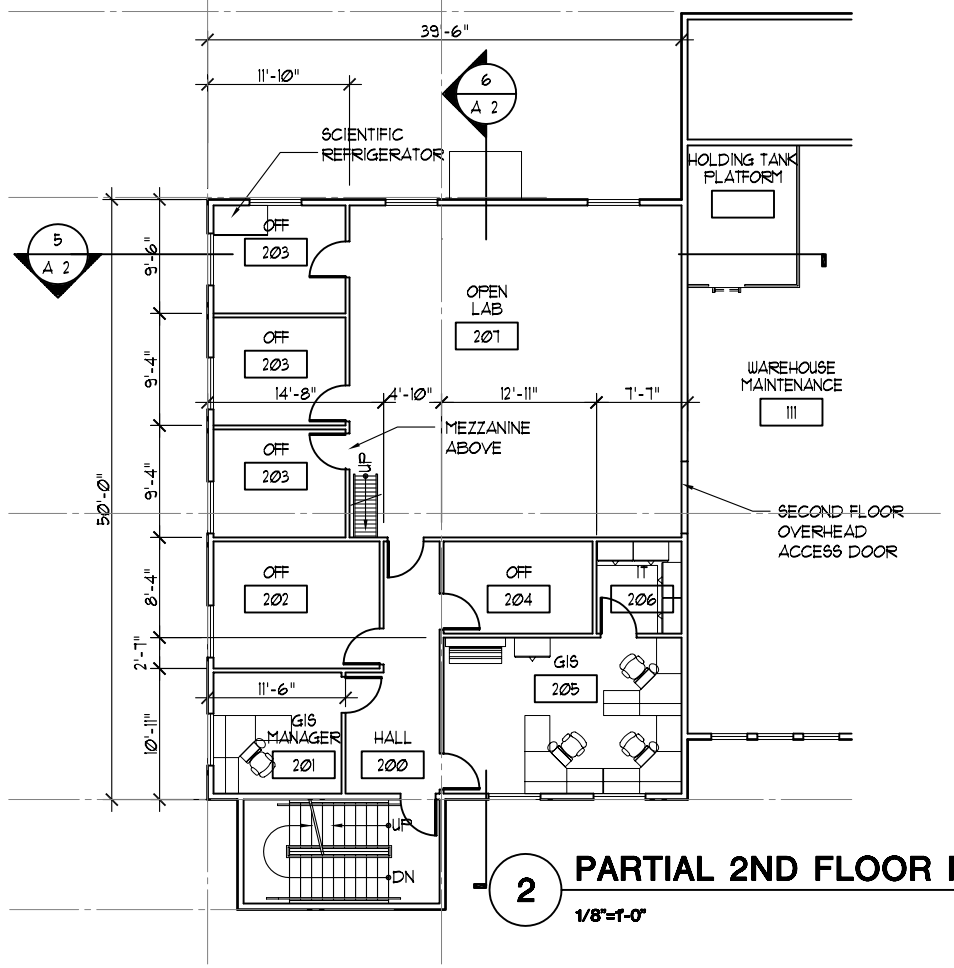

2 PARTIAL 2ND FLOOR PLAN
1/8"=1'-0"

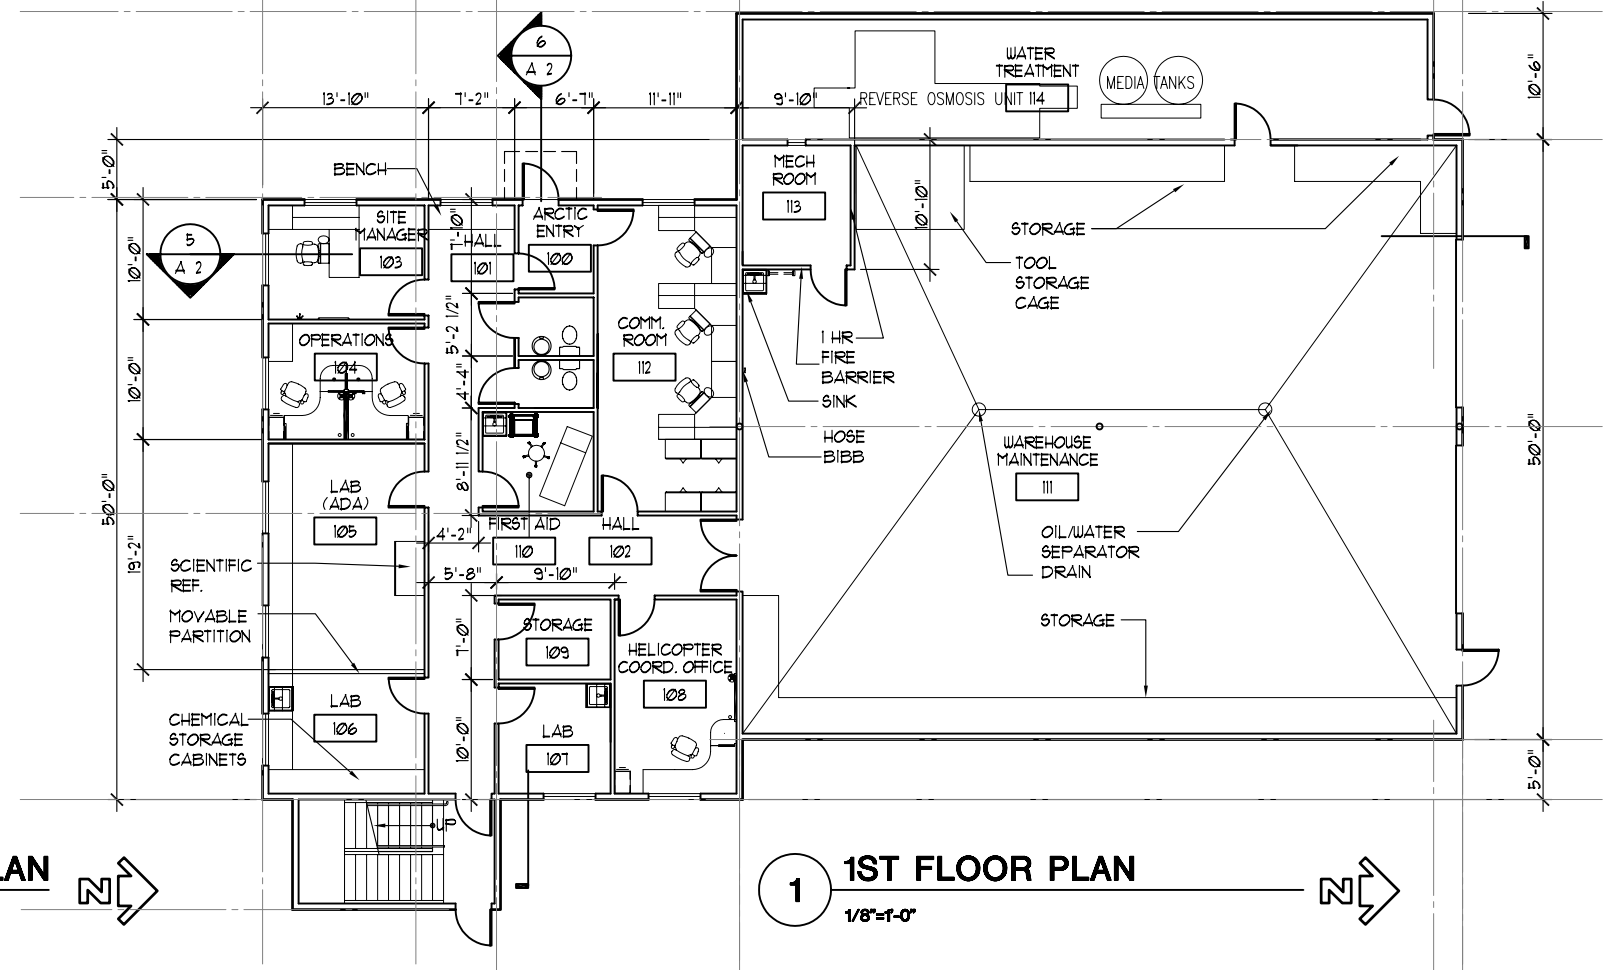

1 1ST FLOOR PLAN
1/8"=1'-0"

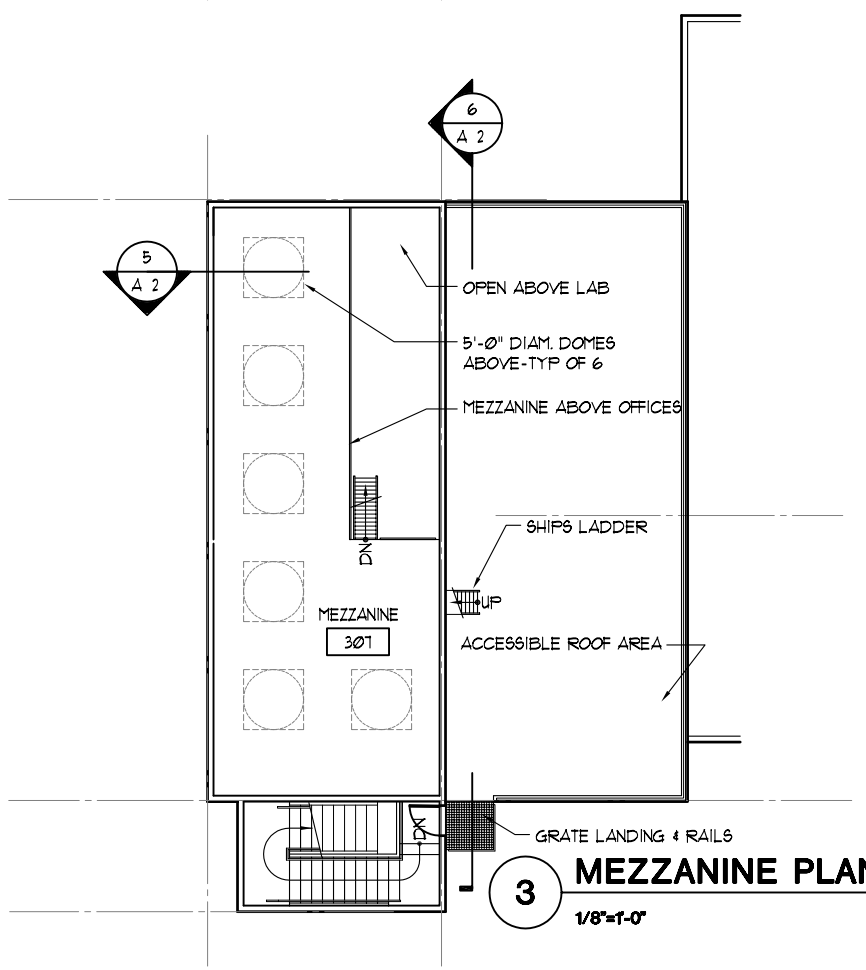

3 MEZZANINE PLAN
1/8"=1'-0"

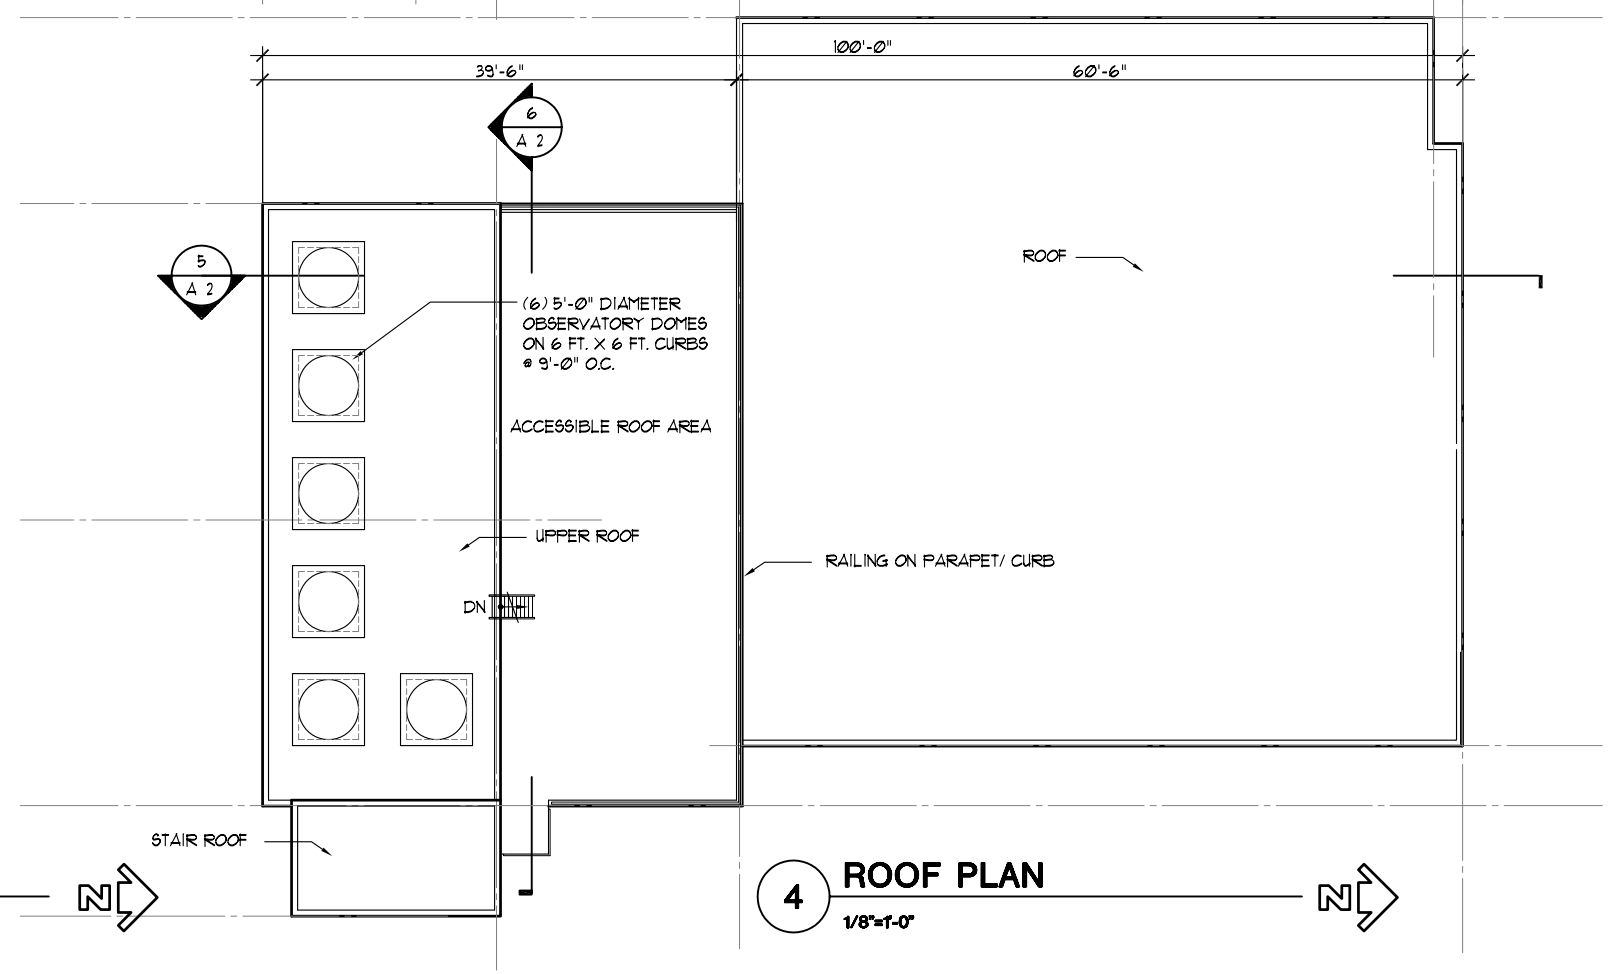

4 ROOF PLAN
1/8"=1'-0"

REVISED FINAL CONCEPT DESIGN - OPTION 2B
FEBRUARY 2, 2007

kumin associates, inc.
architects • planners • interior designers
600 E street, suite 200 • anchorage, alaska 99501 • (907) 279-6900

TOOLIK SCIENCE SUPPORT BUILDING
TOOLIK ALASKA

drawn GG, AAM, AB
checked
date 02/02/07
revisions

job no. 20409.03
dwg. title
FLOOR PLANS & ROOF PLAN

sheet no.
A1